
PRODUCED BY AN AUTODESK EDUCATIONAL PRODUCT

REV. NO.-

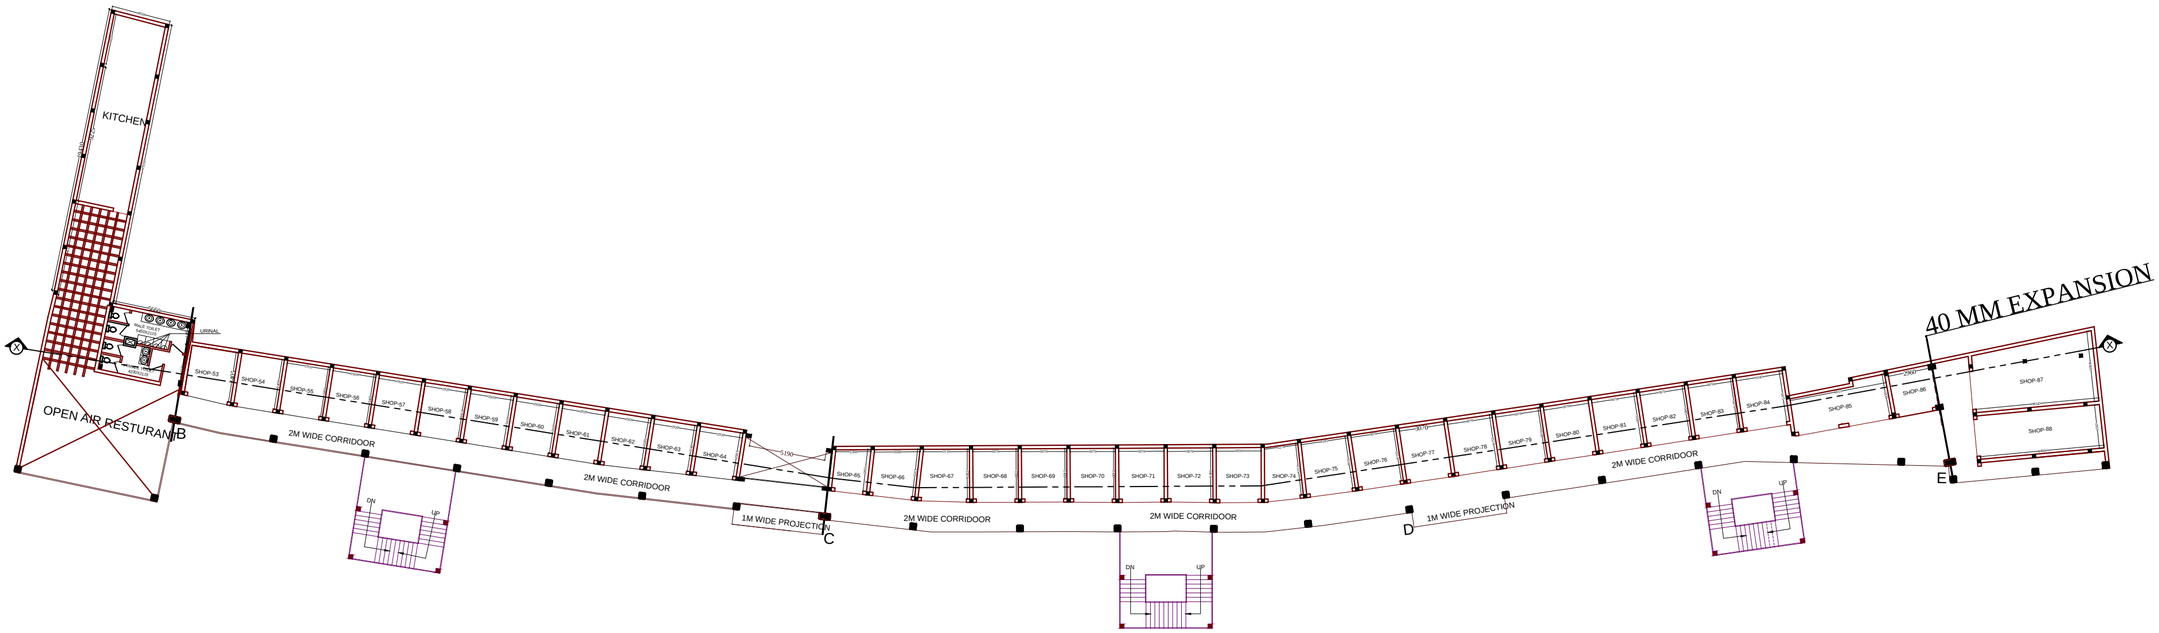

PROJECT.

PROPOSED SHOPPING COMPLEX AT NAYA GHAT NEAR RAM KI PEDI DISTRICT AYODHYA ,U.P.

NOTE.

1. ALL DIMENSIONS ARE IN MM. U.M.O.
2. ONLY WRITTEN DIMENSION SHALL BE FOLLOWED.
3. THIS DRAWING SHOULD BE READ IN CONJUNCTION WITH ALL RELEVANT STRUCTURAL, ARCHITECTURAL, SERVICES, ETC DRG.
4. ANY DISCREPANCIES IN THE DRAWINGS OR AT SITE SHOULD BE BROUGHT TO THE NOTICE OF THE ARCHITECTS IMMEDIATELY.
5. FOR DETAILS REFER RELEVANT LARGE SCALE DETAIL DRAWINGS AS INDICATED.
6. REINFORCEMENT TO BE PROVIDED FOR SLABS IN ALL SHAFTS AND CUTOUTS (EXCEPT LIFT SHAFTS) FOR SLAB TO BE CAST TO SEAL THE SHAFT AFTER INSTALLATION OF ALL SERVICES OR SLEEVES TO BE PROVIDED FOR PLUMBING PIPES AS PER PLUMBING DRG.
7. MASONRY WORK AROUND SERVICES SHAFTS AND CUTOUTS TO BE KEPT ON HOLD/ COORDINATED WITH SERVICES CONTRACTORS FOR INSTALLATION OF ALL SERVICES.
8. FLOOR FINISH DROP FOR TOILETS SHALL BE AS PER ID DRG.
9. SLAB DROP: IN BATH=....MM, IN BALCONIES= ....MM, IN SERVICE BALCONY=.....MM UNLESS OTHERWISE SPECIFIED.
10. SLOPE IN FLOOR FINISH FOR BALCONY DRAINAGE/TOILETS SHALL BE 1:200 UNLESS NOTED OTHERWISE.

DATE	REV.NO.	DESCRIPTION.	BY.

DRG. TITLE.

FIRST FLOOR PLAN

DRG. PURPOSE.

DATE.

JUNE 2024

DRG. NO.

SCALE.

SHEET SIZE.

A3

DEALT BY.

ARTI

CHECKED BY.

S. MATHUR

NORTH.

ARCHITECT.

SANJAY MATHUR

CLIENT / CONSTRUCTION AGENCY.

AYODHYA DEVELOPMENT AUTHORITY

ARCHITECT.

MATHUR & DANIEL

ARCHITECTS ; PLANNERS & INTERIOR DESIGNERS

14A/175B FAIZABAD ROAD LKO

PH 0522- 4075623

email - archsanjaymathur@yahoo.com

PRODUCED BY AN AUTODESK EDUCATIONAL PRODUCT

PRODUCED BY AN AUTODESK EDUCATIONAL PRODUCT

PRODUCED BY AN AUTODESK EDUCATIONAL PRODUCT